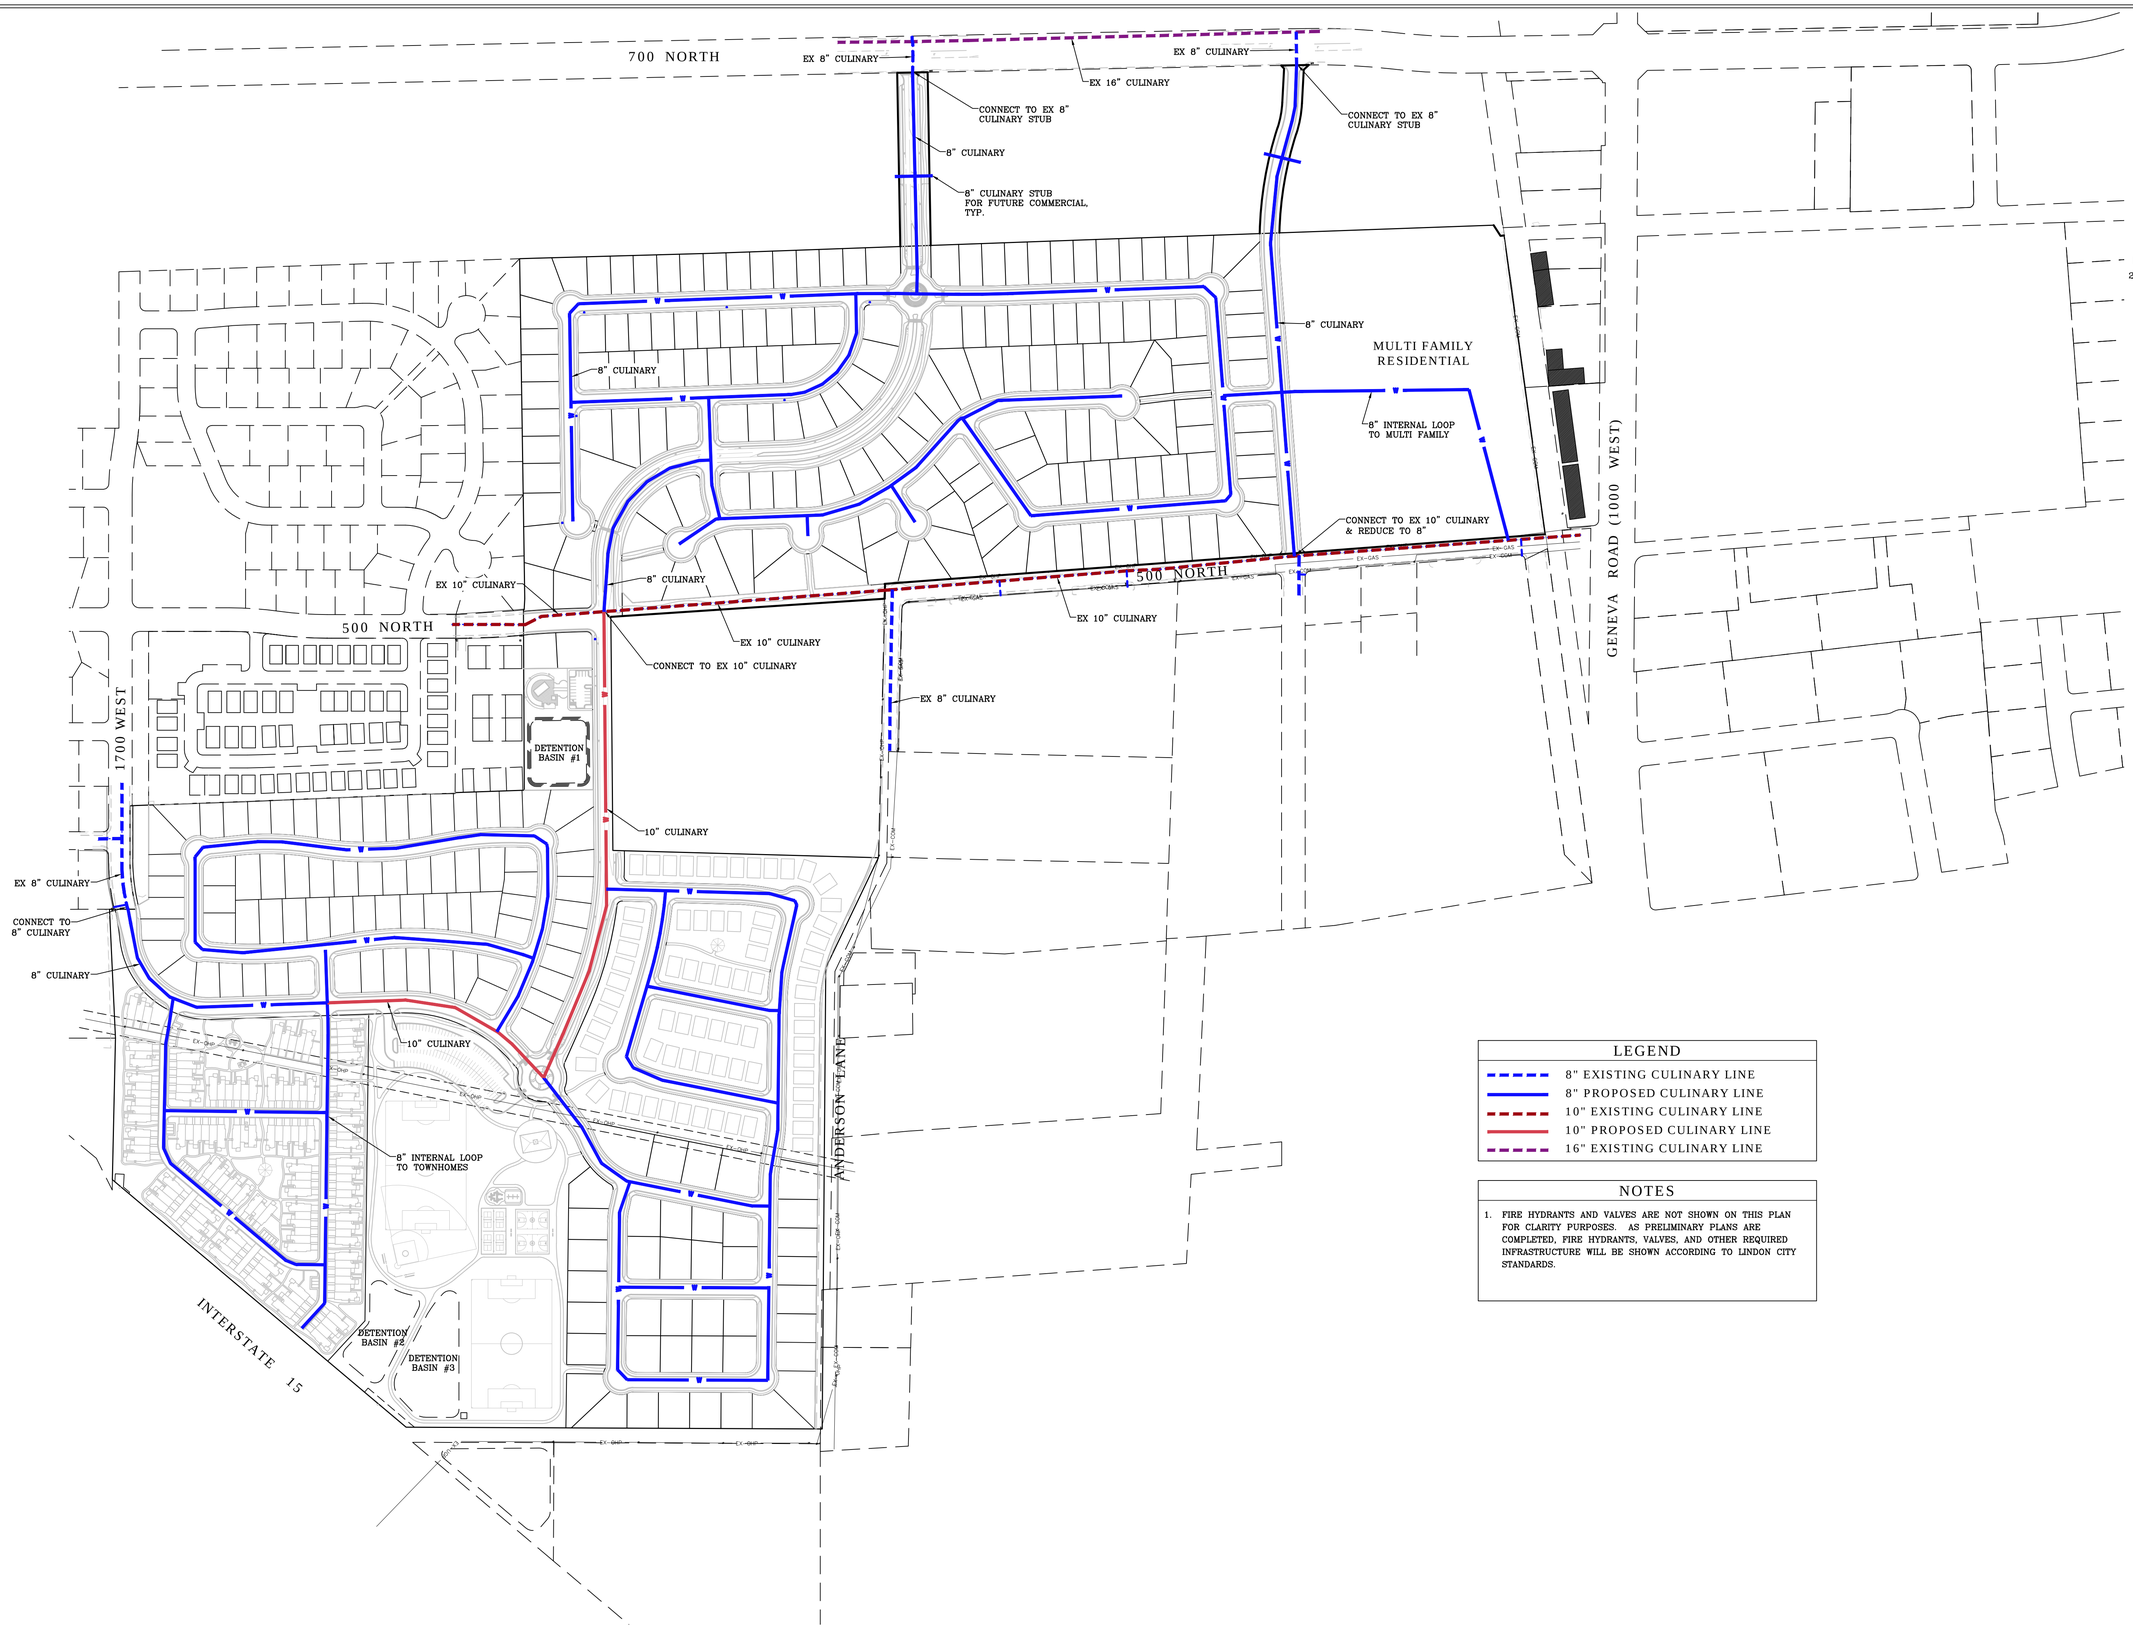

LEGEND

- 8" EXISTING CULINARY LINE
- 8" PROPOSED CULINARY LINE
- 10" EXISTING CULINARY LINE
- 10" PROPOSED CULINARY LINE
- 16" EXISTING CULINARY LINE

NOTES

1. FIRE HYDRANTS AND VALVES ARE NOT SHOWN ON THIS PLAN FOR CLARITY PURPOSES. AS PRELIMINARY PLANS ARE COMPLETED, FIRE HYDRANTS, VALVES, AND OTHER REQUIRED INFRASTRUCTURE WILL BE SHOWN ACCORDING TO LINDON CITY STANDARDS.

LEI
- A Utah Corporation -
ENGINEERS
SURVEYORS
PLANNERS
3302 N. Main Street
Spanish Fork, UT 84660
Phone: 801.798.0555
Fax: 801.798.9393
office@lei-eng.com
www.lei-eng.com

ANDERSON FARMS
LINDON, UTAH

EXHIBIT D-1, CULINARY MASTER PLAN

REVISIONS
1 -
2 -
3 -
4 -
5 -

LEI PROJECT #: 2013-1845
DRAWN BY: MJV
CHECKED BY: GDM
SCALE: 1" = 200'
DATE: 9/8/2015

EXHIBIT
D-1

U:\LAND DESKTOP PROJECTS\13-1845 ANDERSON FARMS\DWG\EXHIBITS\13-1845 UTILITY MASTER PLAN.DWG 9/8/2015 10:10 AM