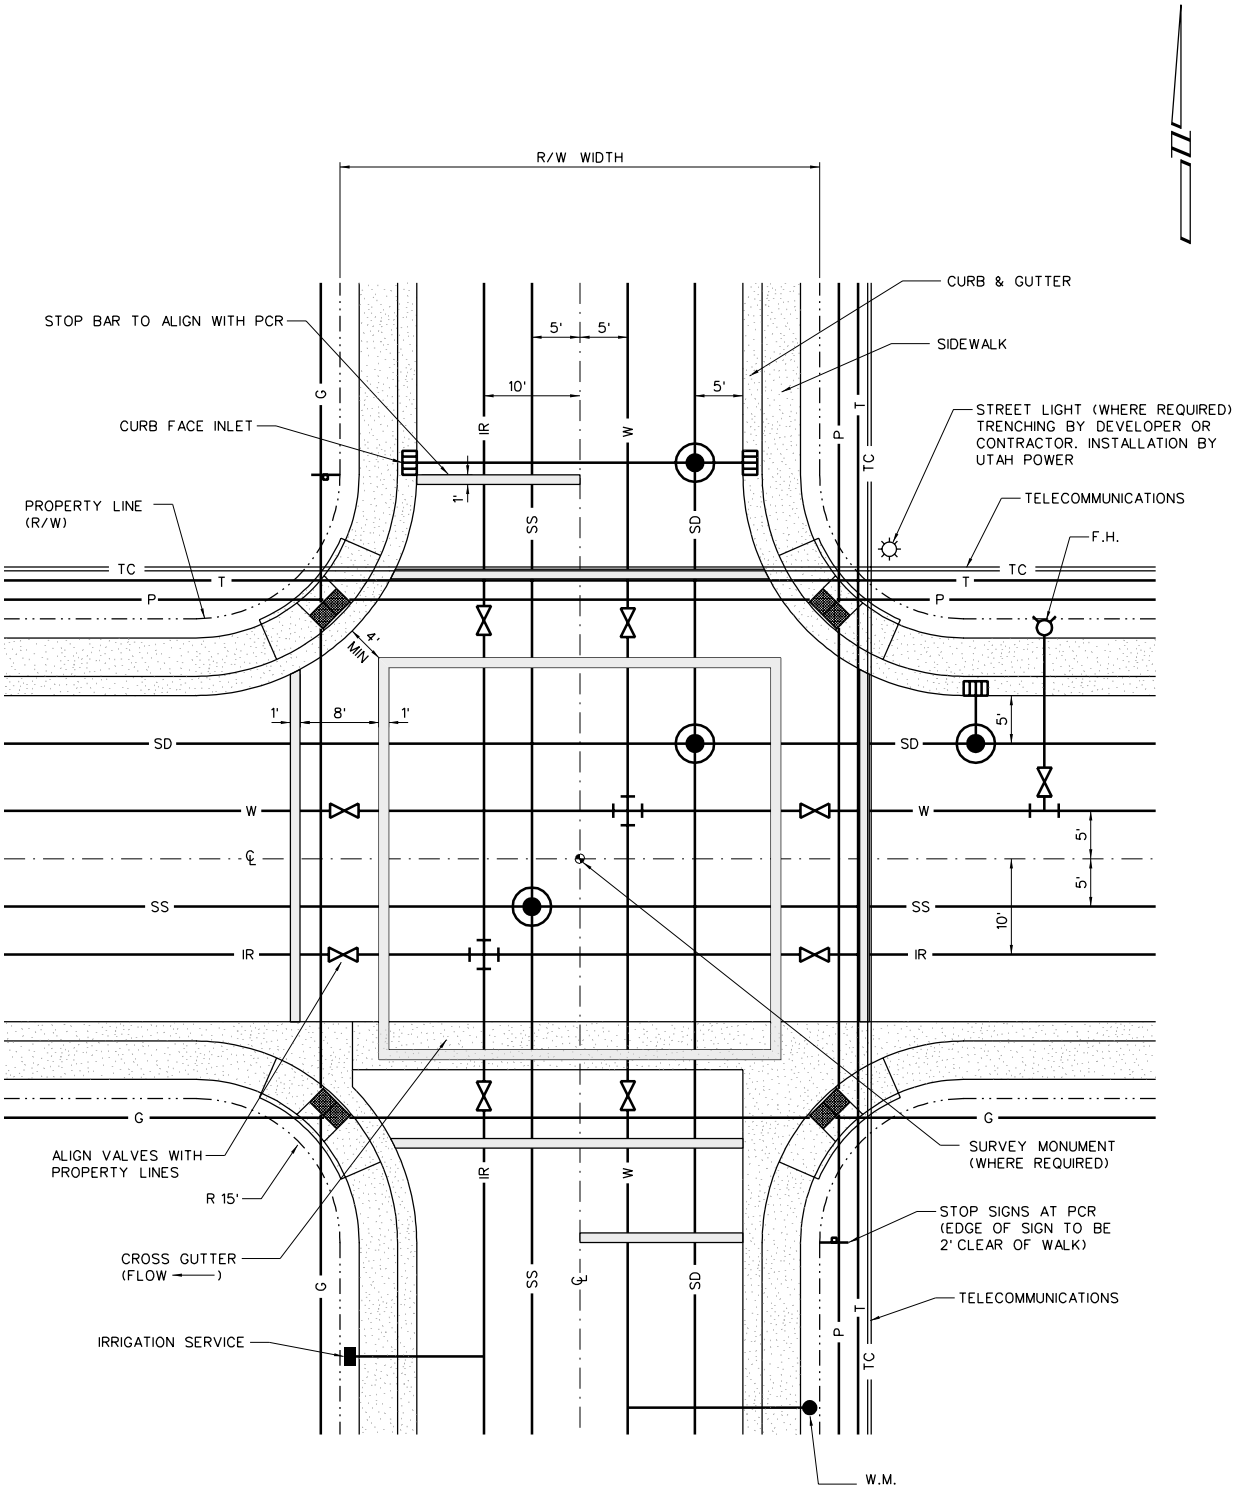

STREET INTERSECTION WITH COMBINATION SIDEWALK

NOTE: CROSS GUTTERS ARE NOT PERMITTED WHERE SURFACE WATER CAN BE PICKED UP IN A STORM DRAIN.

J·U·B

0 20'

STATEMENT OF USE

THIS DOCUMENT AND ANY ILLUSTRATIONS HEREON ARE PROVIDED AS STANDARD CONSTRUCTION DETAILS WITHIN LINDON CITY. DEVIATION FROM THIS DOCUMENT REQUIRES APPROVAL OF LINDON CITY. LINDON CITY CORPORATION AND J-U-B ENGINEERS CAN NOT BE HELD LIABLE FOR MISUSE OR CHANGES REGARDING THIS DOCUMENT.

REVISION

NO.	DESCRIPTION	BY	APR.	DATE
1	INCIDENTAL ADDITION OF MANHOLE TO BE CONSISTENT WITH STORM WATER TREATMENT SYSTEM DETAIL	DMF	MLC	1/27/04
2	ADA RAMP REDESIGN & ADDED TELECOMMUNICATIONS CONDUITS	EEA	MLC	24JAN05

LINDON

STANDARD STREET INTERSECTION AND UTILITY LOCATIONS

LINDON CITY
100 NORTH STATE

STANDARD DRAWING NUMBER:	1
CAD DWG:	LC StdDwgs.dgn
PLOT SCALE:	1.000
DRAWN BY:	EEA
DESIGN BY:	HJC
CHECKED BY:	MLC
ADOPTED DATE:	18 JAN 05