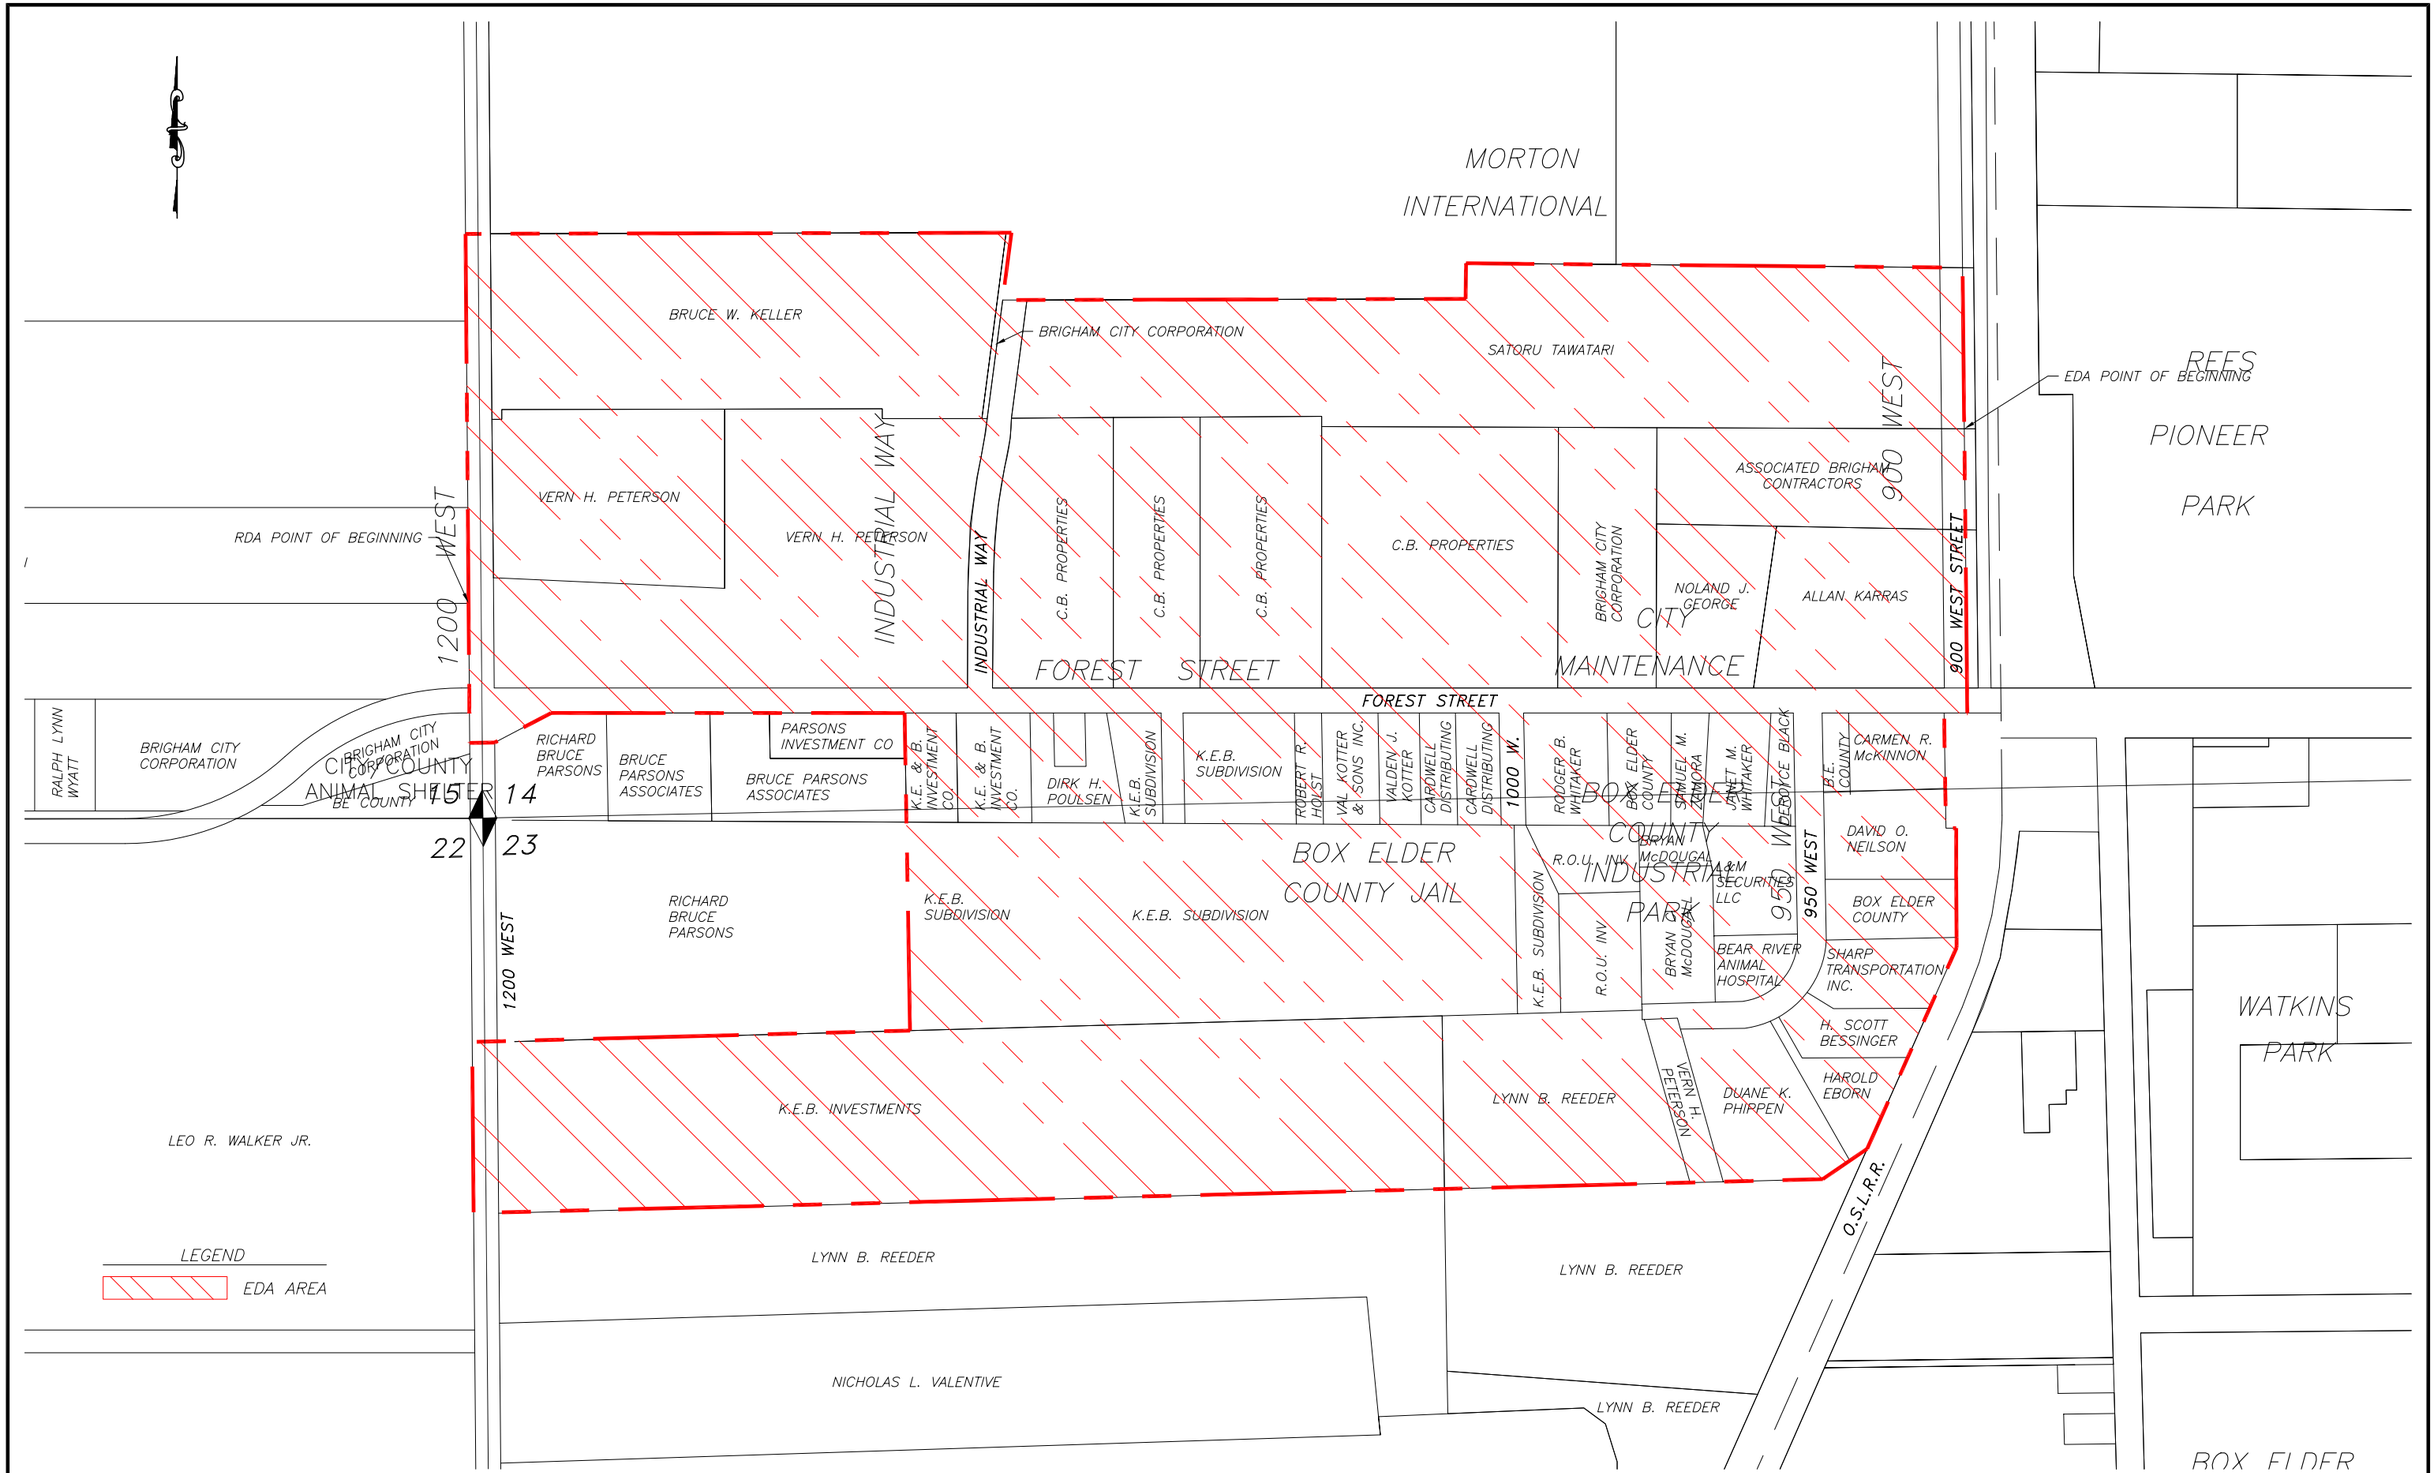

PROJECT ENGINEER	REV.	DATE	APPR.	SCALE: 1" = 400'	DESIGNED	JONES & ASSOCIATES CONSULTING ENGINEERS	BRIGHAM CITY CORPORATION
DATE					DRAWN	4768 South Harrison Boulevard	PROPOSED EDA
					CHECKED	Ogden, Utah 84403 (801) 476-9767	SITE PLAN

SHEET: 2 OF 2 SHEETS 0