LINDON CITY & UDOT

ROAD PROJECTS (SPRING / SUMMER / FALL 2017)

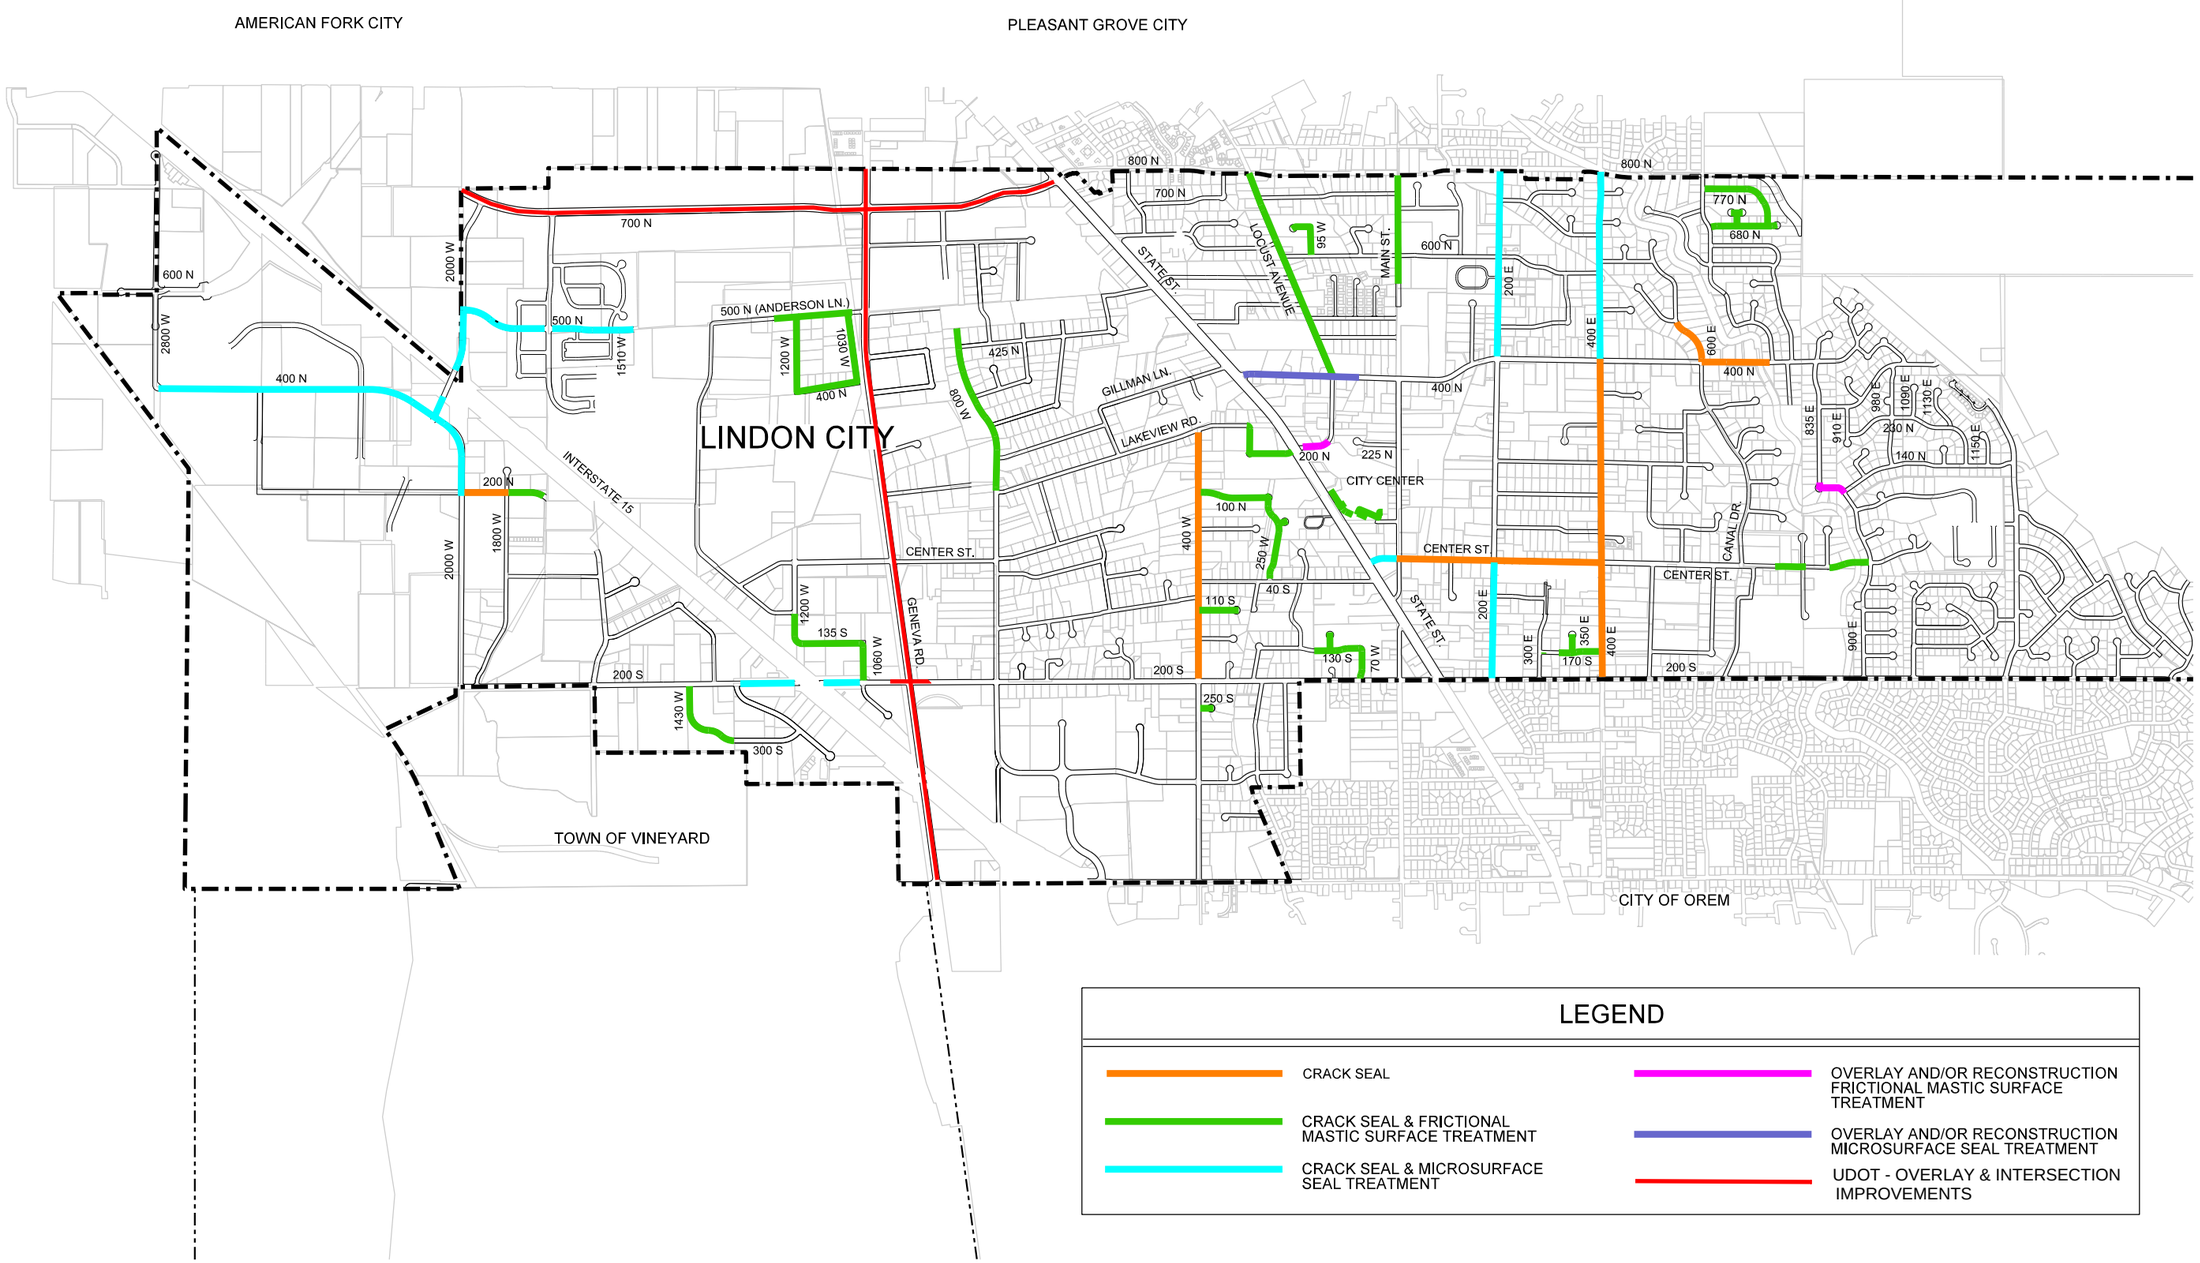

LEGEND

- CRACK SEAL
- CRACK SEAL & FRICTIONAL MASTIC SURFACE TREATMENT
- CRACK SEAL & MICROSURFACE SEAL TREATMENT
- OVERLAY AND/OR RECONSTRUCTION FRICTIONAL MASTIC SURFACE TREATMENT
- OVERLAY AND/OR RECONSTRUCTION MICROSURFACE SEAL TREATMENT
- UDOT - OVERLAY & INTERSECTION IMPROVEMENTS

J-U-B ENGINEERS, INC.

J-U-B ENGINEERS, INC.
240 W. Center St.
Suite 200
Orem, UT 84057
Phone: 801.226.0393
Fax: 801.226.0394
www.jub.com

REUSE OF DRAWINGS

THIS DOCUMENT, AND THE IDEAS AND DESIGNS INCORPORATED HEREIN, AS AN INSTRUMENT OF PROFESSIONAL SERVICE IS THE PROPERTY OF **J-U-B ENGINEERS, Inc.** AND IS NOT TO BE USED, IN WHOLE OR PART, FOR ANY OTHER PROJECT WITHOUT THE EXPRESS WRITTEN AUTHORIZATION OF **J-U-B ENGINEERS, Inc.**

NO.	DESCRIPTION	BY	APR.	DATE
1	REVISED ROAD TREATMENT TYPE	EEA	JMC	07MAR17
2	ADDED STRIPING SHEETS C-7-13 THROUGH C-727	EEA	JMC	10APR17
3	AREAS NOT TO BE TREATED, AND REVISED LINE STYLES & LEGEND	EEA	JMC	04APR17

LINDON CITY 2017 STREET MAINTENANCE PROJECTS

SHEET LOCATION SHEET
LINDON CITY CORPORATION
LINDON, UTAH

FILE: 50-16-061_C-100_SHEETS
JUB PROJ. #: 50-16-061
DRAWN BY: EEA
DESIGN BY: JMC
CHECKED BY: MLC
ONE INCH
AT FULL SIZE, IF NOT ONE INCH, SCALE ACCORDINGLY
LAST UPDATED: 4/10/2017

SHEET NUMBER:
C-100

Plot Date:-- Plotted By: Samuel Powell
Date Created:11/21/2016 \OREMFILES\PUBLIC\PROJECTS\JUB\LINDON_C\50-16-061 - LINDON - 2017 STREET MAINTENANCE PROJECTS\CAD\SHEETS\50-16-061_C-100_SHEETS.DGN