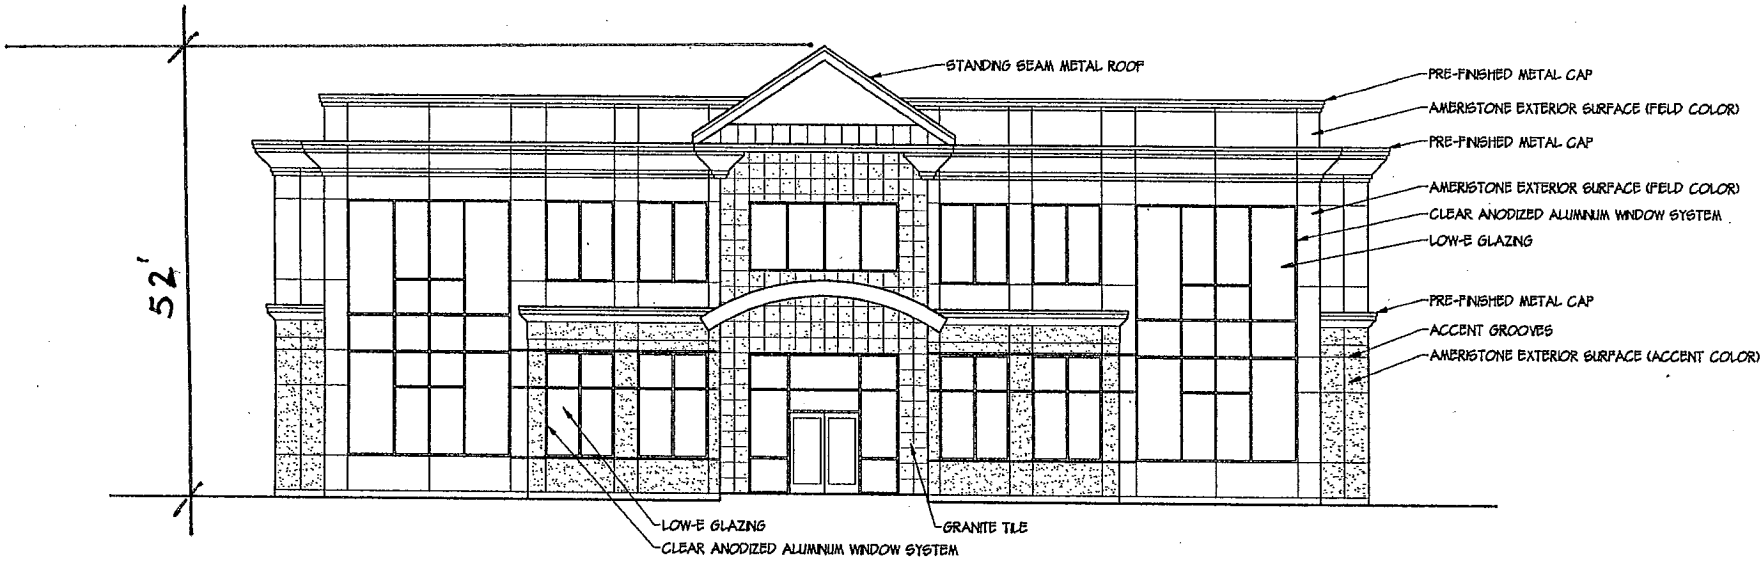
52'
STANDING SEAM METAL ROOF
PRE-FINISHED METAL CAP
AMERISTONE EXTERIOR SURFACE (FELD COLOR)
PRE-FINISHED METAL CAP
AMERISTONE EXTERIOR SURFACE (FELD COLOR)
CLEAR ANODIZED ALUMINUM WINDOW SYSTEM
LOW-E GLAZING
PRE-FINISHED METAL CAP
ACCENT GROOVES
AMERISTONE EXTERIOR SURFACE (ACCENT COLOR)
LOW-E GLAZING
CLEAR ANODIZED ALUMINUM WINDOW SYSTEM
GRANITE TILE

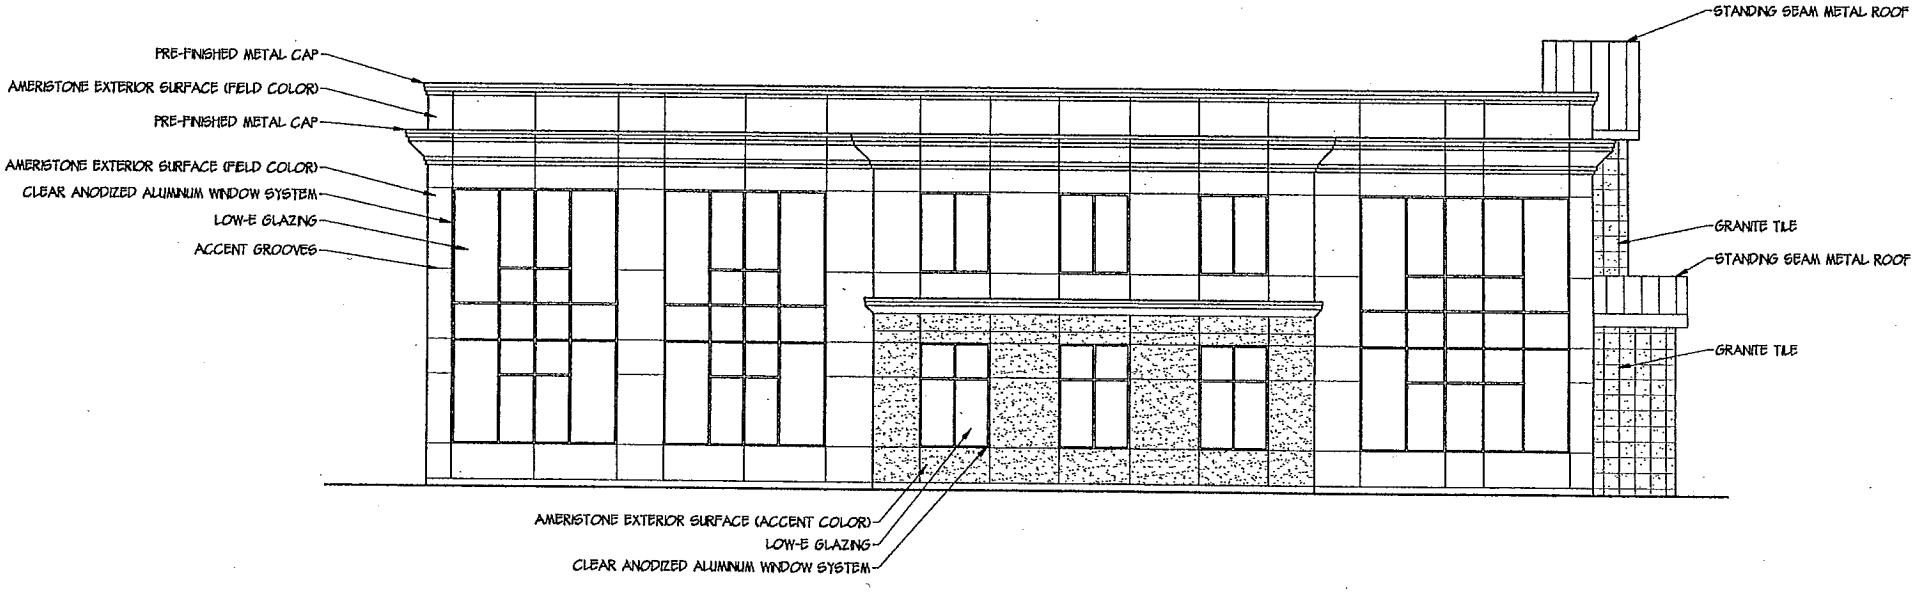
PRE-FINISHED METAL CAP
AMERISTONE EXTERIOR SURFACE (FELD COLOR)
PRE-FINISHED METAL CAP
AMERISTONE EXTERIOR SURFACE (FELD COLOR)
CLEAR ANODIZED ALUMINUM WINDOW SYSTEM
LOW-E GLAZING
ACCENT GROOVES
STANDING SEAM METAL ROOF
GRANITE TILE
STANDING SEAM METAL ROOF
GRANITE TILE
AMERISTONE EXTERIOR SURFACE (ACCENT COLOR)
LOW-E GLAZING
CLEAR ANODIZED ALUMINUM WINDOW SYSTEM

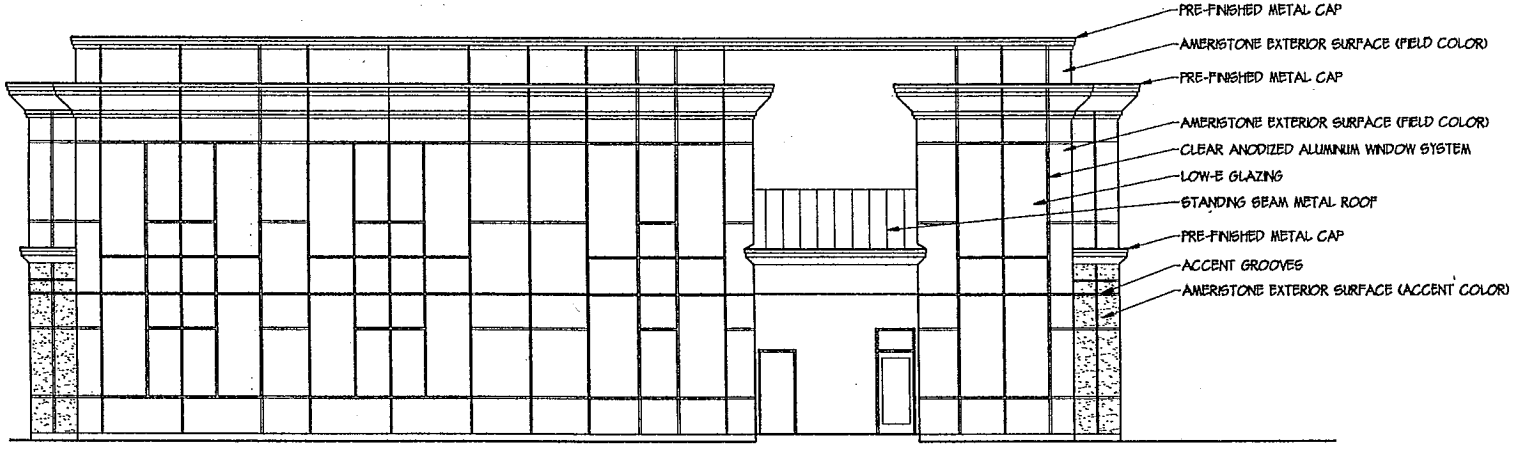
PRE-FINISHED METAL CAP
AMERISTONE EXTERIOR SURFACE (FIELD COLOR)
PRE-FINISHED METAL CAP
AMERISTONE EXTERIOR SURFACE (FIELD COLOR)
CLEAR ANODIZED ALUMINUM WINDOW SYSTEM
LOW-E GLAZING
STANDING SEAM METAL ROOF
PRE-FINISHED METAL CAP
ACCENT GROOVES
AMERISTONE EXTERIOR SURFACE (ACCENT COLOR)

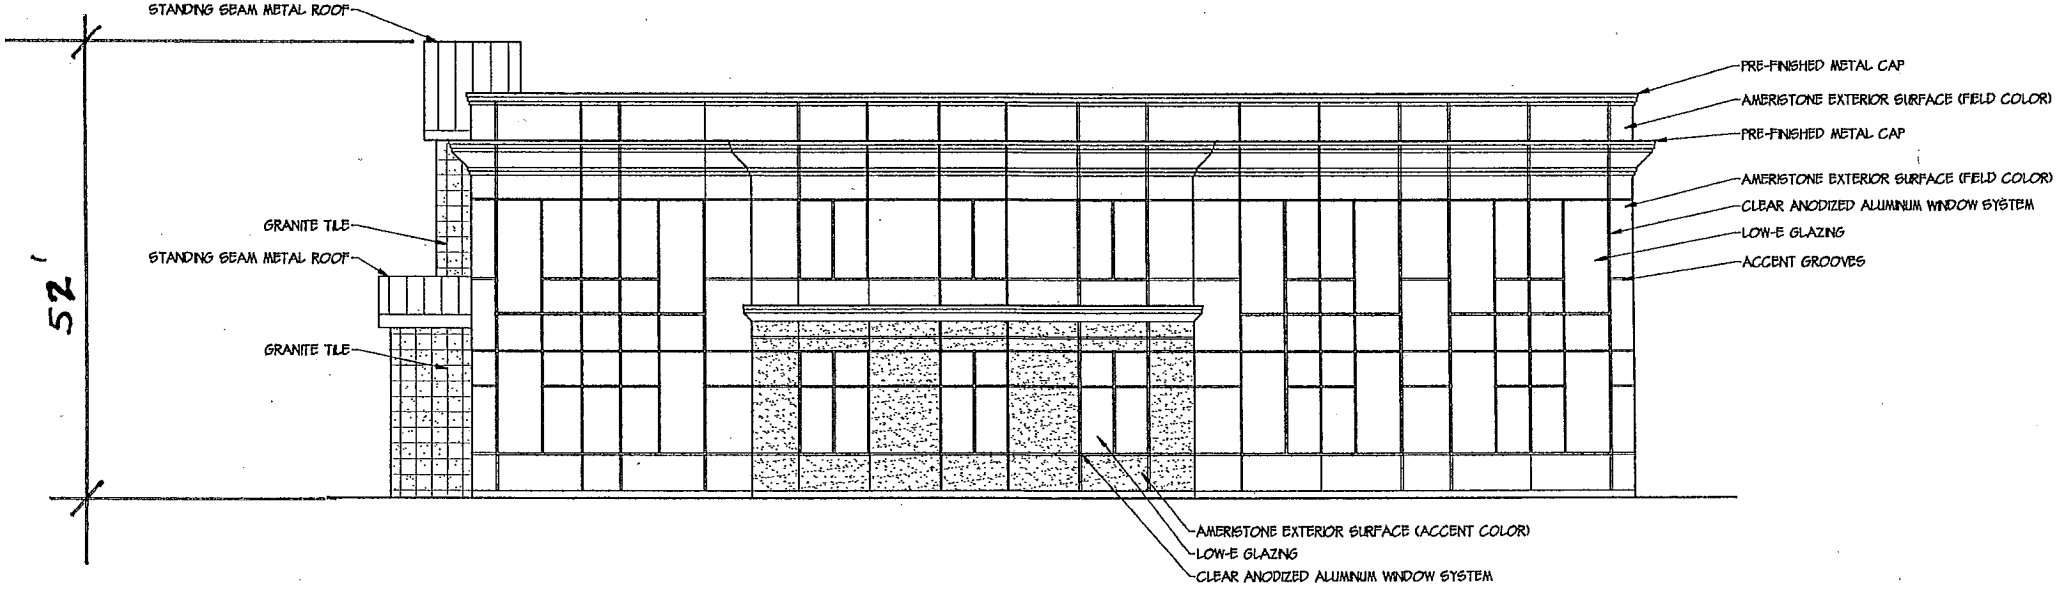
STANDING SEAM METAL ROOF
52'
GRANITE TILE
STANDING SEAM METAL ROOF
GRANITE TILE
PRE-FINISHED METAL CAP
AMERISTONE EXTERIOR SURFACE (FIELD COLOR)
PRE-FINISHED METAL CAP
AMERISTONE EXTERIOR SURFACE (FIELD COLOR)
CLEAR ANODIZED ALUMINUM WINDOW SYSTEM
LOW-E GLAZING
ACCENT GROOVES
AMERISTONE EXTERIOR SURFACE (ACCENT COLOR)
LOW-E GLAZING
CLEAR ANODIZED ALUMINUM WINDOW SYSTEM