# Fence Height Requirements

Figure 17.04.310
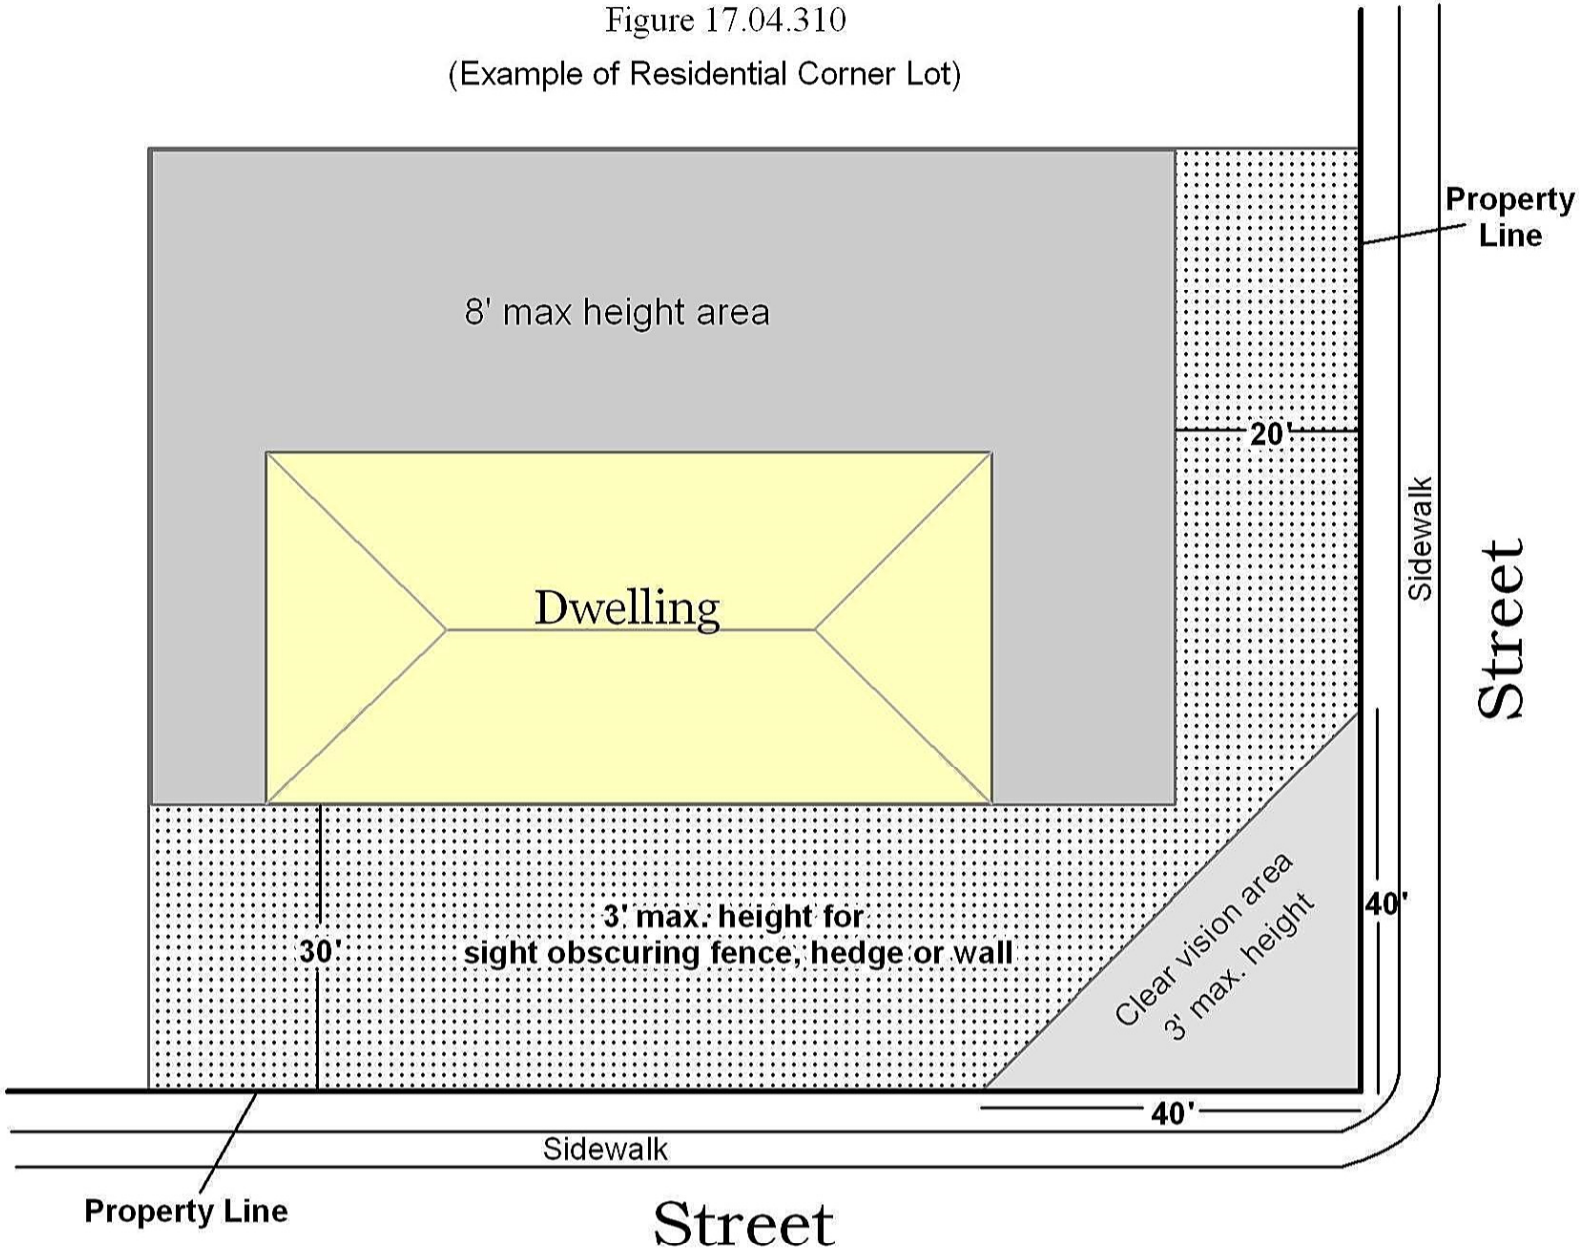
(Example of Residential Corner Lot)