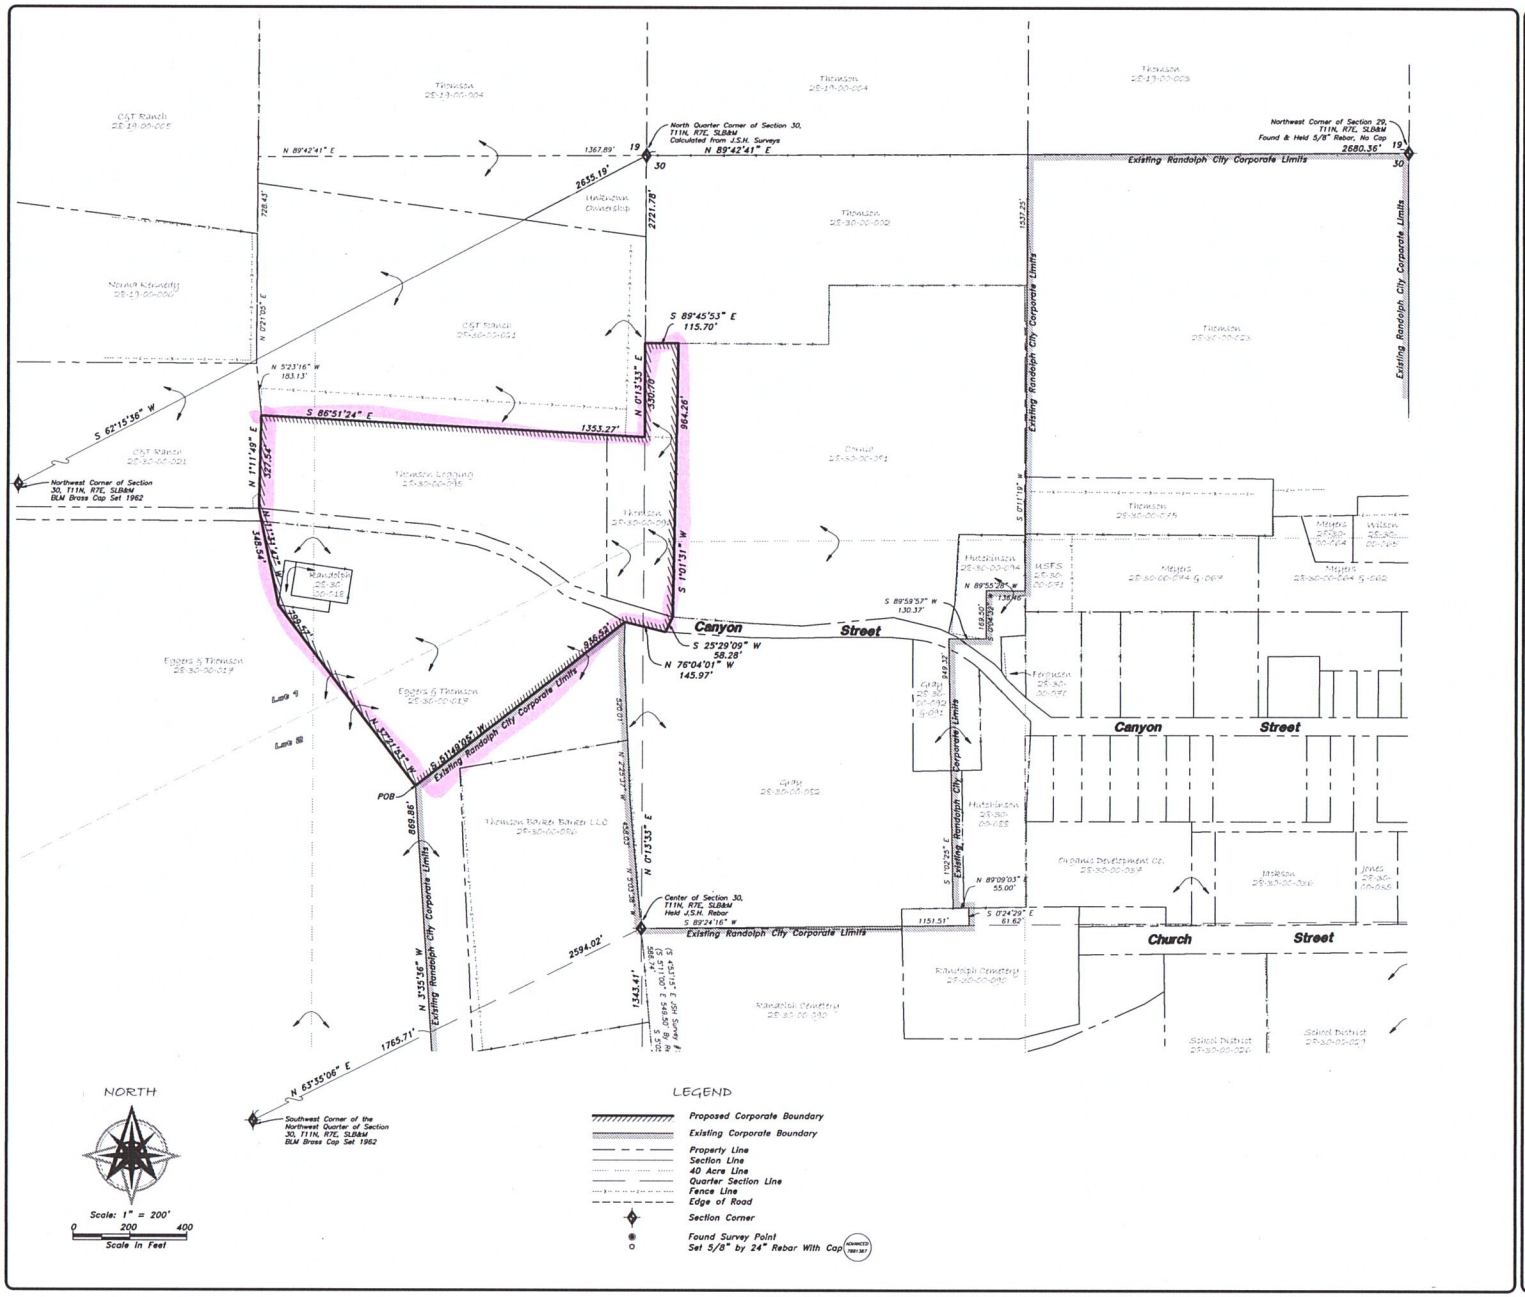

NORTHWEST ADDITION TO
THE CORPORATE LIMITS OF

Randolph City

RICH COUNTY, UTAH

ANNEXATION BOUNDARY DESCRIPTION

A Part of the Northeast & Northwest Quarters Section 30 Township 11 North, Range 7 East of the Salt Lake Base and Meridian

Beginning on the Existing Randolph City Corporate Limit Line at a Point Located 1765.71 Feet North 63°35'06" East Along the South Line of said Northwest Quarter and 869.86 Feet North 03°35'56" West of the Southwest Corner of said Northwest Quarter and Running Thence North 37°21'53" West 799.57 Feet; Thence North 11°31'47" West 348.54 Feet to a Point on the North Right-of-Way Line of Canyon Street; Thence North 01°11'49" East 327.54 Feet; Thence South 86°51'24" East 1353.27 Feet to the West Line of said Northeast Quarter; Thence North 00°13'33" East 330.70 Feet Along said West Line; Thence South 89°45'53" East 115.70 Feet; Thence South 01°01'31" West 964.26 Feet to said North Right-of-Way Line; Thence South 25°29'09" West 58.28 Feet to the South Right-of-Way Line of Canyon Road; Thence North 76°04'01" West 145.97 Feet Along said South Right-of-Way Line to the said Existing Corporate Boundary of Randolph City; Thence South 51°49'05" West 936.52 Feet to the Point of Beginning. Containing 31.378 Acres.

ACCEPTANCE BY LEGISLATIVE BODY

This is to certify that we, the town council of Randolph, Rich County, Utah have received a petition signed by a majority of the owners and the owners of at least one third in value of real property shown, requesting that said areas be annexed to the town of Randolph, Rich county, Utah and that a copy of the ordinance or resolution has been prepared for filing herewith in accordance with the provisions of Utah Code and that we have examined and do hereby approve and accept the annexation of the areas as shown as a part of said town.

Witness my hand and official seal this _____ day of _____ , 20__.

Approved: _____ _____
Mayor *City Recorder*

SURVEYOR'S CERTIFICATE

I, Clinton G. Hansen, do Hereby Certify that I am a Registered Professional Land Surveyor in the State of Utah in Accordance with Title 58, Chapter 22, Professional Engineers and Land Surveyors Act: and I Have Completed a Survey of the Property Described on this Plat, created May/April of 2015, in Accordance with Section 17-23-17 and have Verified all Measurements, and have Placed Monuments as Represented on this Plat, and that this is a true and accurate map of the tract of land to be annexed to Randolph City, Rich County, Utah.

Signed this _____ day of _____, 20__.

Clinton G. Hansen P.L.S.
Utah Land Surveyor Licence No. 7881387

REGISTERED LAND SURVEYOR 7881387 Clinton G. Hansen STATE OF UTAH

COUNTY SURVEYOR'S APPROVAL

I certify that I have had this plat examined and find that it is correct and in accordance with the information on file in this office; and further, it meets the minimum standards for plats required by county ordinance and state law.

_____ _____
County Surveyor *Date*

ADVANCED LAND SURVEYING INC
1770 Research Park Way #111
Logan Utah 84341
(p) 435-770-1585 (f) 435-514-5883
www.advancedlsi.com

COUNTY RECORDER'S NUMBER _____

State of Utah, County Cache, Recorded and Filed at the Request of _____
Date _____ *Time* _____ *Fee* _____
Abstracted _____
_____
Index _____
Filed In: File of Plats

_____
County Recorder